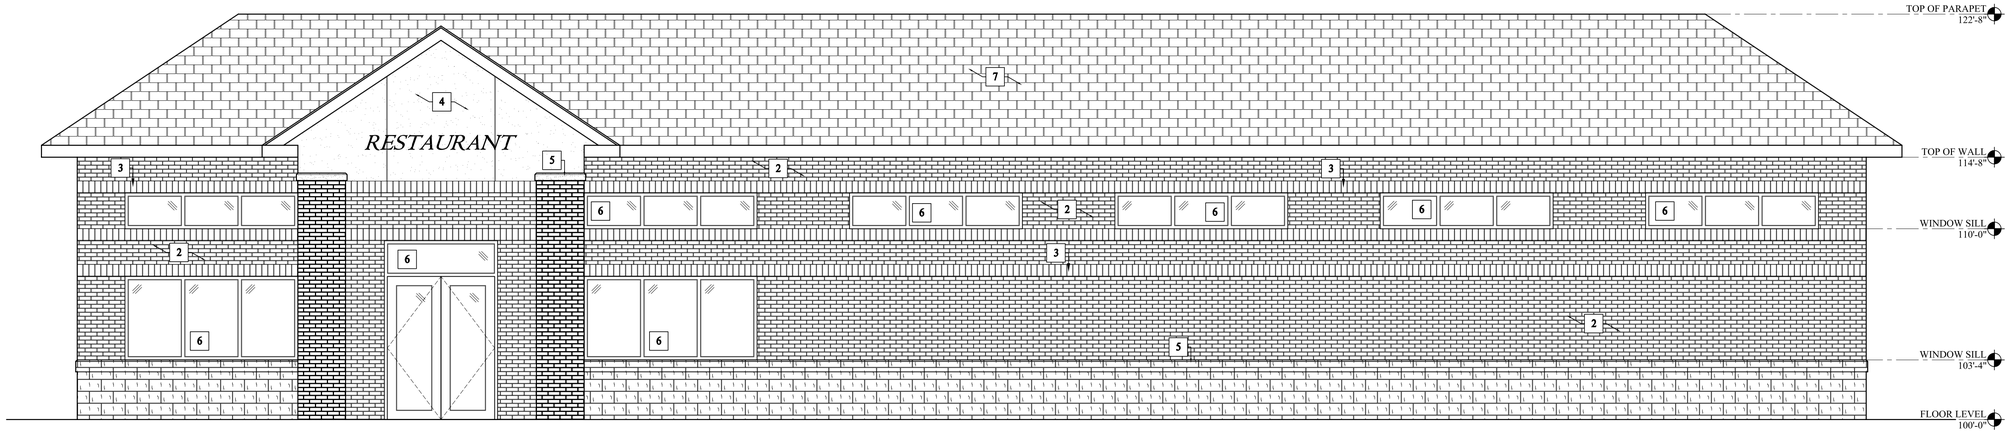

1 A-2.0 North Elevation
Scale: 1/4" = 1'-0"

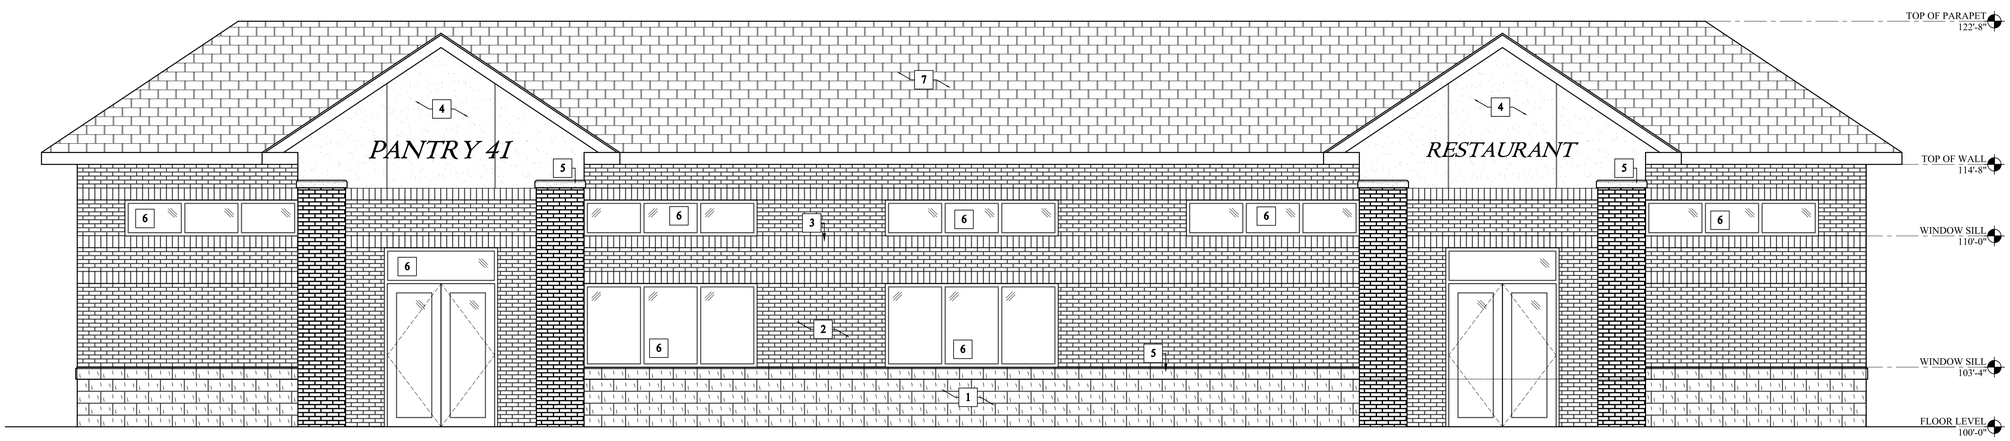

2 A-2.0 South Elevation
Scale: 1/4" = 1'-0"

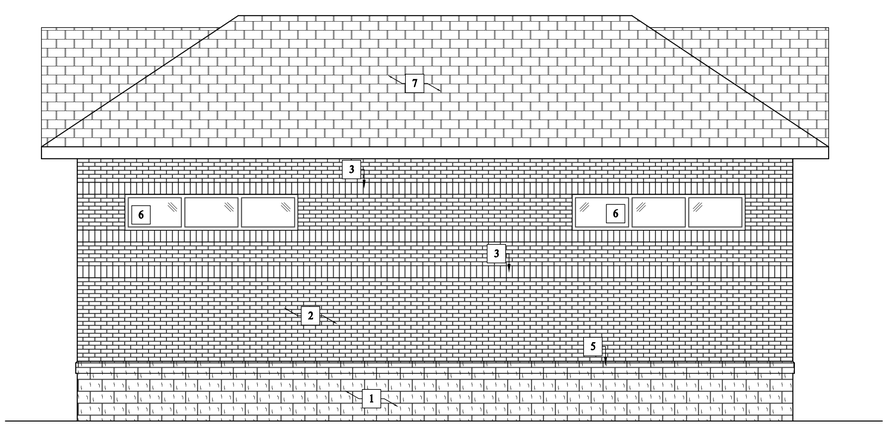

3 A-2.0 West Elevation
Scale: 1/4" = 1'-0"

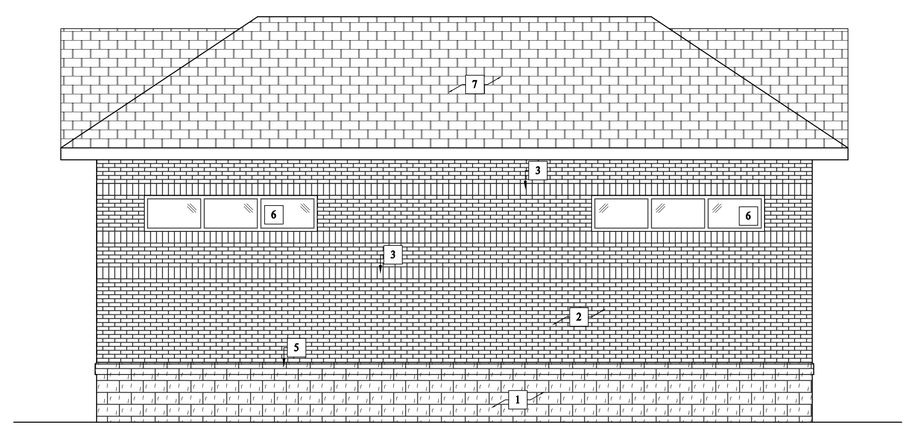

4 A-2.0 East Elevation
Scale: 1/4" = 1'-0"

ELEVATION MATERIAL NOTES:

1. SPLIT FACE CONCRETE BLOCK
2. BRICK VENEER - RUNNING BOND PATTERN
3. BRICK VENEER - SOLDIER COURSE
4. EIFS - EXTERIOR INSULATED FINISH SYSTEM
5. PRE-CAST CONCRETE SILL
6. ALUMINUM STOREFRONT WINDOWS
7. ARCHITECTURAL SHINGLES

BMR
DESIGN GROUP, INC.
Architects - Engineers
503 West Lincoln Avenue
Milwaukee, Wisconsin 53207
Phone - (414) 384-2996
Fax - (414) 384-3904

PROJECT
New Gas Station

At:
6418 West Mill Rd
Milwaukee, WI

For:
Jay Walia

PROJECT NO. 2013-56

DATE 03/12/2014

REVISIONS

CHECKED BY L.B.

DRAWN BY M.P.

SCALE as noted

SHEET NO. A-2.0

SHEET TITLE